PLAN LEGEND

[redacted]

NEW C. M. U. WALL OR PARTITION

NEW BRICK WALL OR PARTITION

[redacted]

PARTITION TYPES

NON-STRUCTURAL METAL FRAMING PARTITIONS (DELEGATED DESIGN)

[redacted]

9.4.1 [redacted]

9.4.2 ATTENUATION INSULATION.

9.4.2L 3-5/8" STEEL STUDS AT 16" O. C. WITH 1 LAYER 5/8" GYPSUM BOARD TYPE "X" ON EACH FACE (4'-0" HIGH WALL)

9.4.3 3-5/8" STEEL STUDS AT 16" O. C. WITH 1 LAYER 5/8" GYPSUM BOARD TYPE "X" ON ROOM SIDE FACE ONLY & SOUND ATTENUATION INSULATION.

9.4.4 [redacted] ATTENUATION INSULATION (UL DESIGN NO. U419) ONE HOUR RATED ASSEMBLY.

9.4.5 [redacted] ATTENUATION INSULATION (UL DESIGN NO. U419) TWO HOUR RATED ASSEMBLY.

[redacted]

9.6.1 [redacted] C. WITH 1 LAYER 5/8" GYPSUM BOARD ON ROOM SIDE FACE ONLY

9.6.2 [redacted] INSULATION.

9.6.3 [redacted] ATTENUATION INSULATION.

9.6.4 [redacted] INSULATION (UL DESIGN NO. U419) ONE HOUR RATED ASSEMBLY.

9.6.5 [redacted] INSULATION (UL DESIGN NO. U419) TWO HOUR RATED ASSEMBLY.

GENERAL PARTITIONS NOTES:

(1) ALL PARTITIONS TO TERMINATE AT UNDERSIDE STRUCTURE, FLOOR AND/OR ROOF DECK, UNLESS NOTED. WALLS NOTED WITH A


XXX/6 DENOTES WALL TERMINATING 6" ABOVE AC PANEL CEILING.

(2) TENANT SEPARATION WALLS FOE OTHER MER OCCUPANCIES SHALL BE MINIMUM ONE (1) HOUR CONSTRUCTION THAT EXTENDS FROM THE FLOO UNDERSIDE OF THE ROOF OR FIRE RATED FLOOR ALL OPENINGS SEALED TIGHT PER TEH 2018 FIRE


(3) TENANT SEPARATION WALLS FOR ALL OTHER SHALL BE MINIMUM TWO (2) HOUR RATED CONST EXTENDS FROM THE FLOOR TO THE UNDERSIDE OR FIRE RATED FLOOR DECK WITH ALL WALL OPE TIGHT PER THE 2018 FIRE CODE.

(4) FIRE STOP SYSTEMS AND DEVICES: PENETRAT CABLES, CABLE TRAYS, CONDUITS, PIPES, TUBES VENTS AND EXHAUST VENTS, WIRES, AND SIMILA ACCOMMODATE ELECTRICAL, MECHANICAL, PLUM COMMUNICATION SYSTEMS THAT PASS INTO OR WALL, FLOOR, OR FLOOR/CEILING ASSEMBLY. CO AS A FIRE BARRIER SHALL BE PROTECTED BY A F SYSTEM OR DEVICE. LOVE SAFETY CODE SECTIO THE 2018 EDITION. FIRE STOP SYSTEMS SHALL HA MINIMUM OF ONE (1) HOUR F RATING, BUT NOT LE REQUIRED FIRE RESISTIVE RATING OF THE FIRE E PENETRATED, SECTION 8.3.5.1.3 PENETRATIONS HORIZONTAL ASSEMBLIES SHALL HAVE A MINIMU HOUR T RATING, BUT NOT LESS THAN THE FIRE R RATING OF THE HORIZONTAL ASSEMBLY, SECTIO SEE MECHANICAL AND ELECTRICAL DRAWINGS F

(5) IDENTIFICATION OF FIRE BARRIERS SHALL BE STENCILING PERMANENT INSTALLED ON ALL RAT OR WALLS ABOVE ANY DECORATIVE CEILING AN

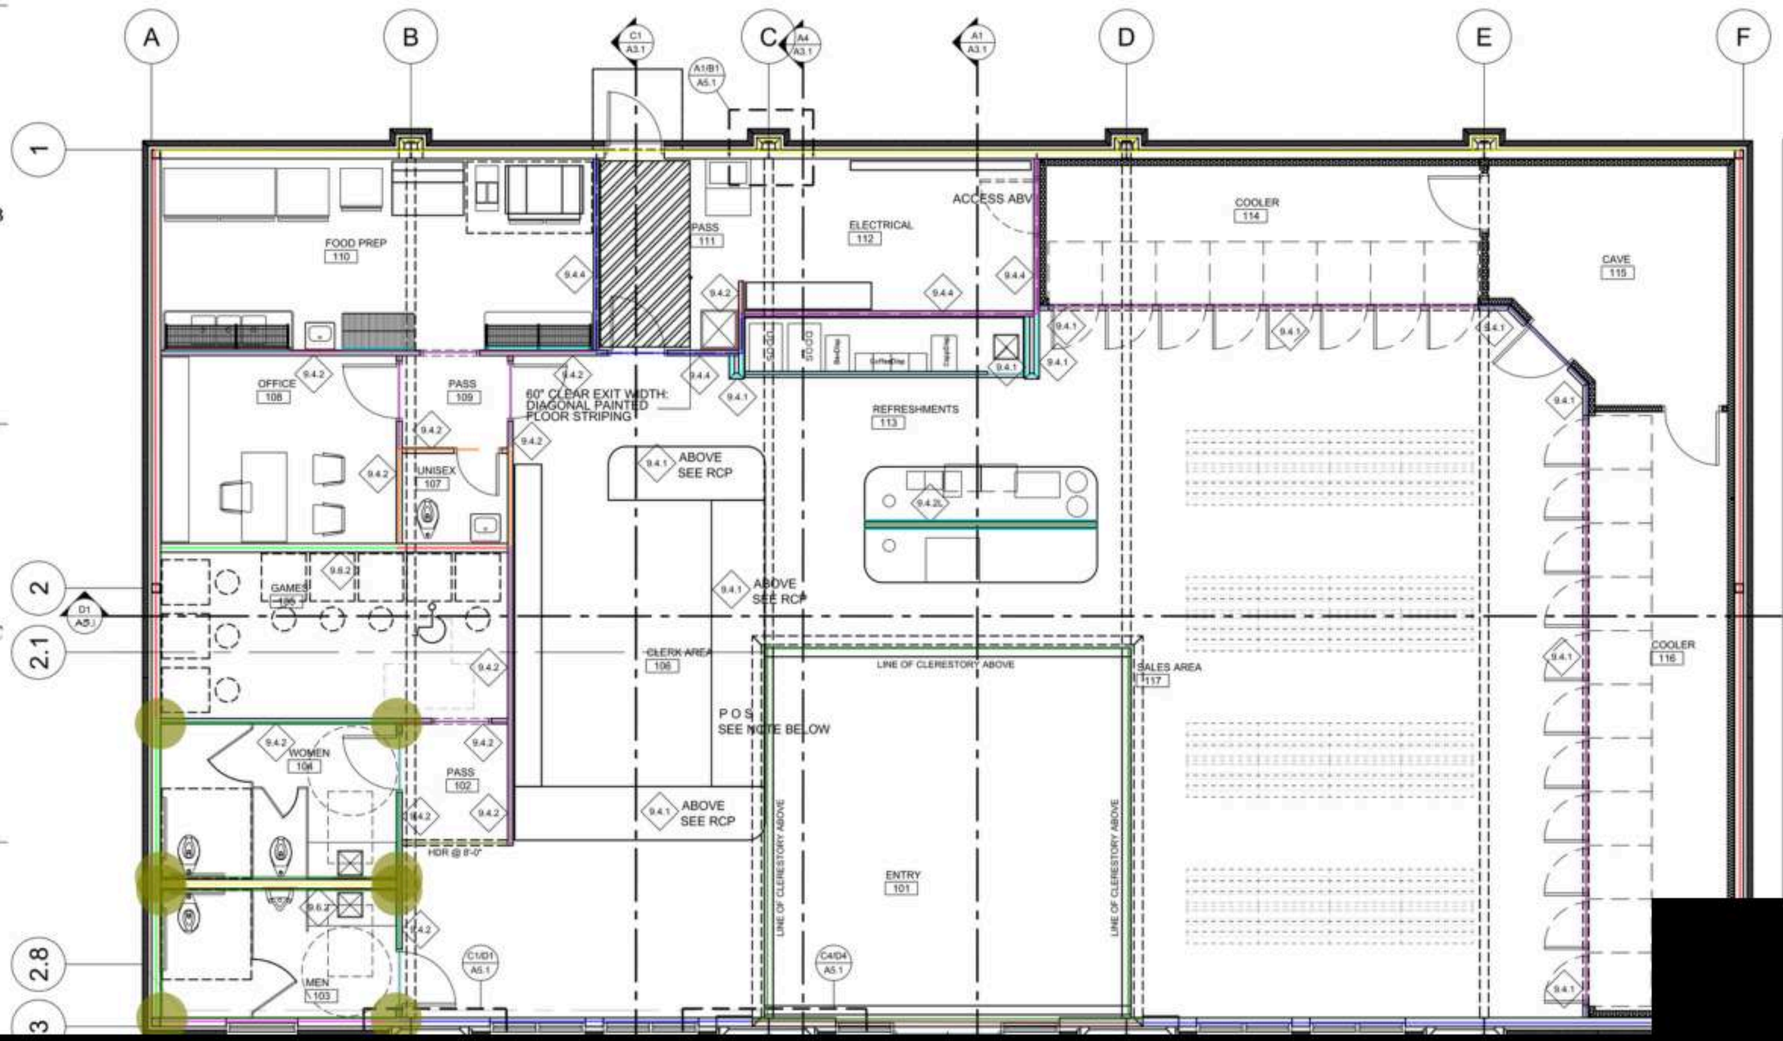

- Wall Type:9.4.2 (14'-4
- Wall Type:9.4.2 (14'-4
- Wall Type:9.4.2 (14'-4
- Wall Type:9.6.2 (14'-4
- Wall Type:9.6.2 (14'-4
- Wall Type:9.6.2 (14'-4
- Wall Type:9.4.4 (15'-2
- Wall Type:9.4.4 (14'-6
- Wall Type:9.4.1 (15'-0
- Wall Type:9.4.2 (14'-6
- Wall Type:9.4.2L (4'-0
- Wall Type:9.4.2 (8'-4"
- Wall Type:9.4.1 (14'-4
- Wall Type:9.4.1 (7'-4"
- Wall Type:9.4.4 (5'-6"
- D5/A4.3 (14'-4" h)
- D5/A4.3 (14'-4" h) 1S
- D4/A4.2 (13'-6" h)
- D1/A4.3 (15'-4" h)
- D1/A4.3 (15'-4" h) 1S
- D1/A4.2 (14'-7" h) Do

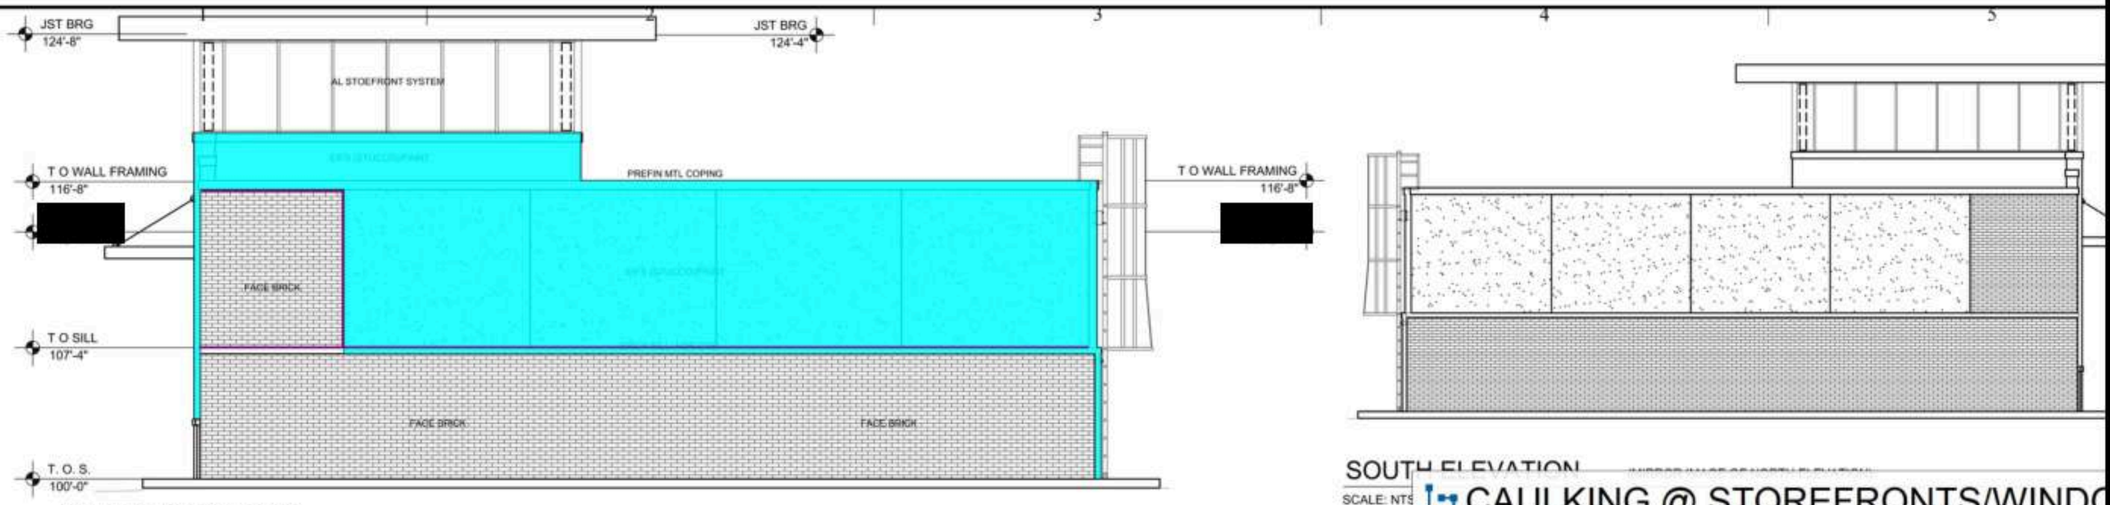


NORTH ELEVATION

SCALE: 1/8" = 1'-0"

SOUTH ELEVATION


SCALE: NTS


CAULKING @ STOREFRONTS/WINDO
EIFS/STUCCO/PAINT
(2)2X4 BLOCKINGS @ EXTERIOR CA
CAULKING @ EXTERIOR

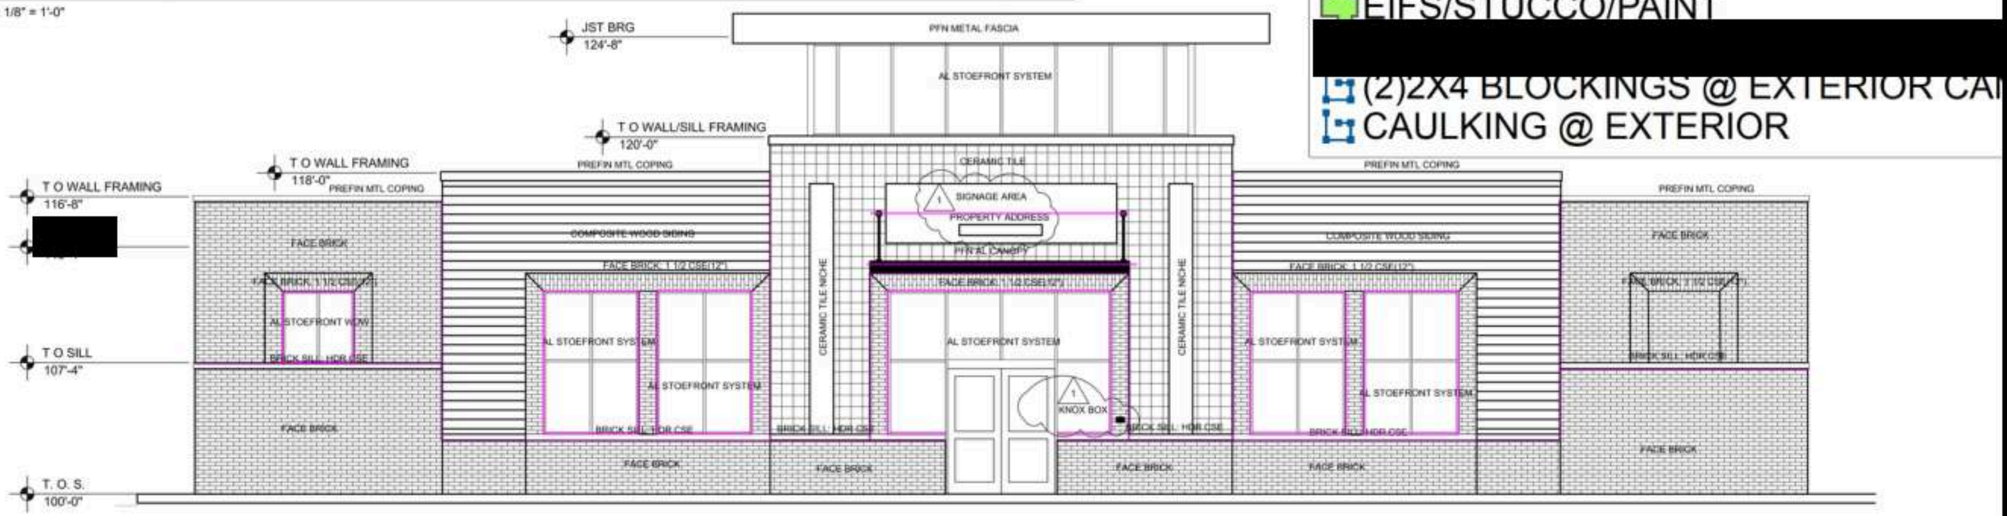

EAST ELEVATION

SCALE: 1/4" = 1'-0"

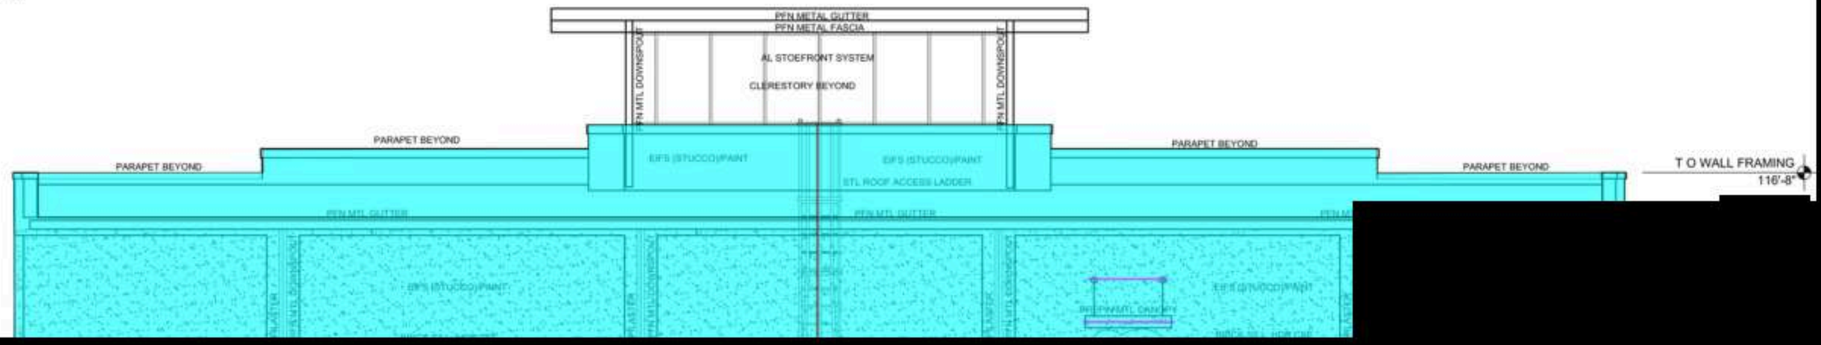

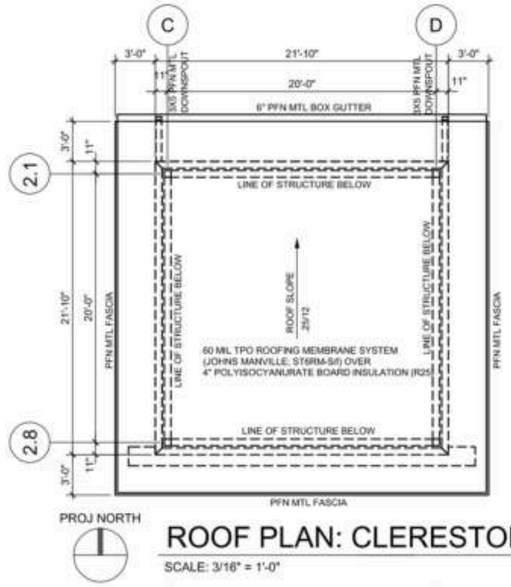



PROJ NORTH

ROOF PLAN: CLERESTORY

SCALE: 3/16" = 1'-0"


- (4)2X4 BLOCKINGS + 2X12 BLOCKING @ CLEARS
- (2)2X8 TRT WOOD BLOCKING @ CLEARSTORY R
- 2X10+2X8+1X10+1X6 PT BLOCKING @ ROOF
- 2X4+2X6+2X8 TRT WOOD BLOCKING @ ROOF PA
- (2)2X8+(2)2X10 TRT WOOD BLOCKING @ ROOF F
- 6" PARAPET WALL H-2'
- (2)6" PARAPET WALL H-2.66'
- (2)2X4 BLOCKING @ ROOF INSULATION

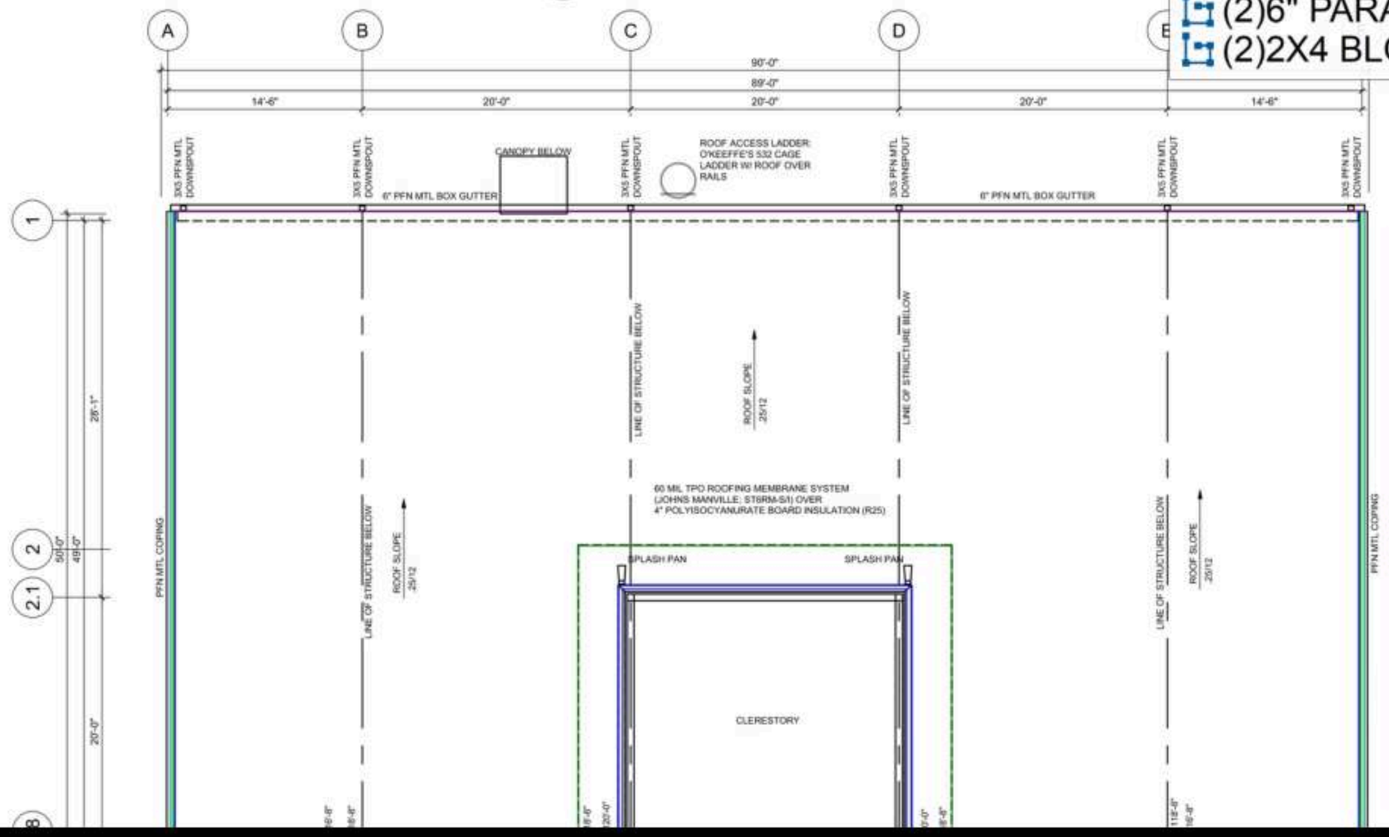

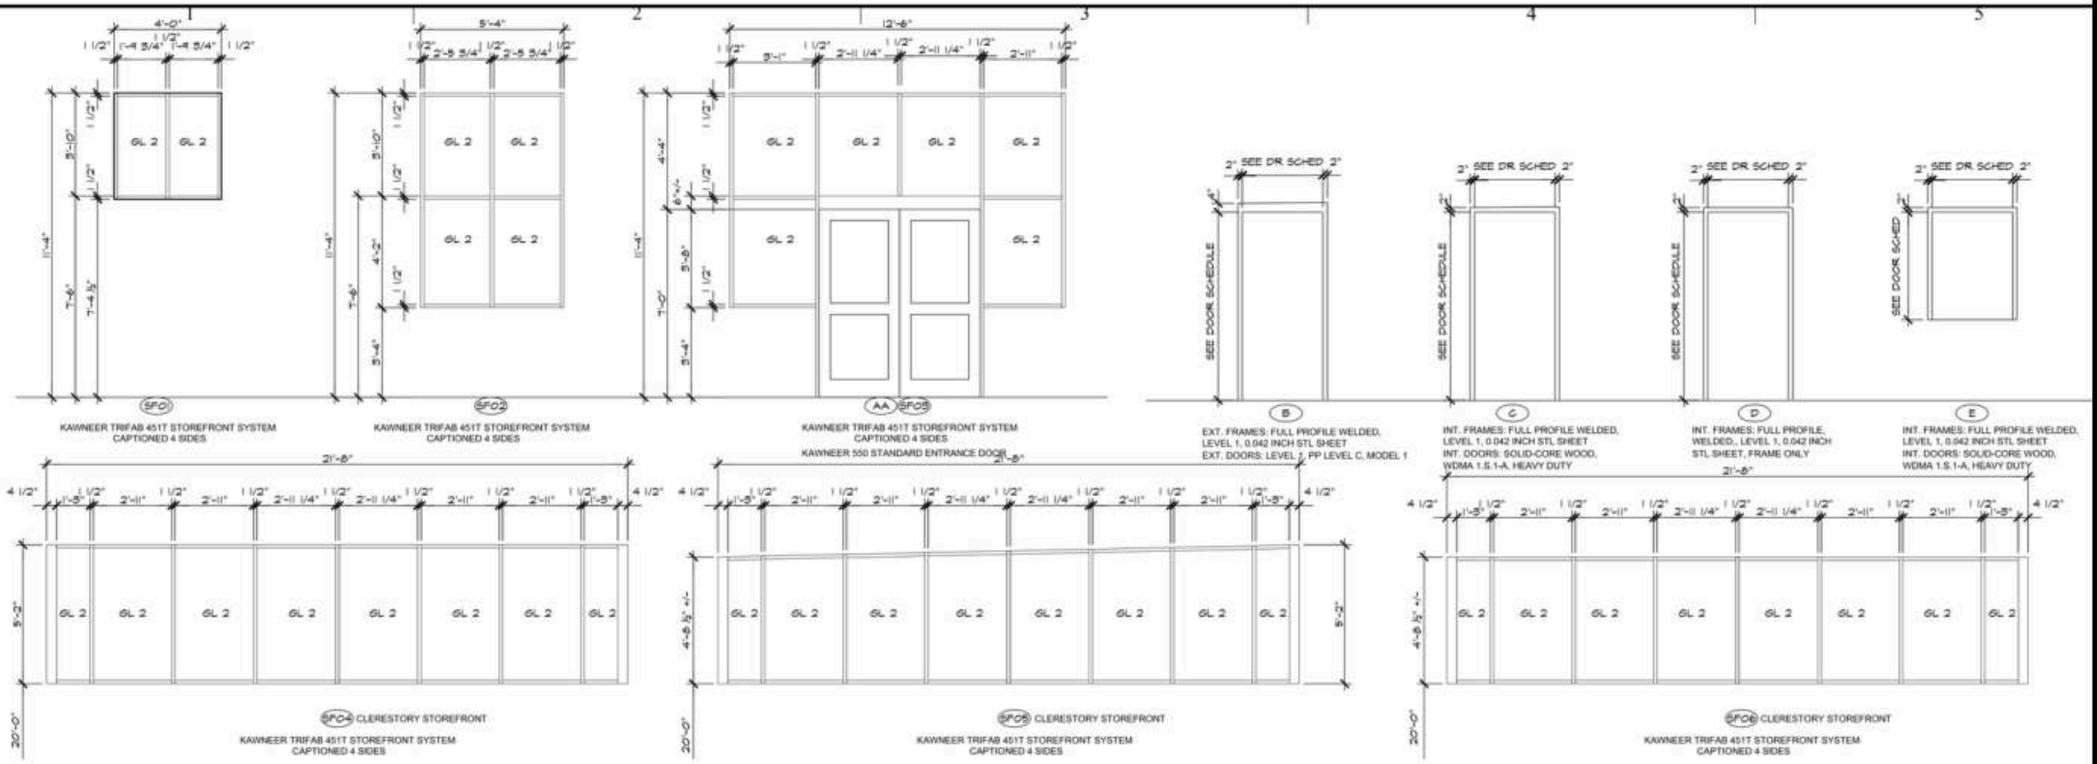

DOOR, WINDOW & FRAME ELEVATIONS

SCALE: 3/8" = 1'-0"

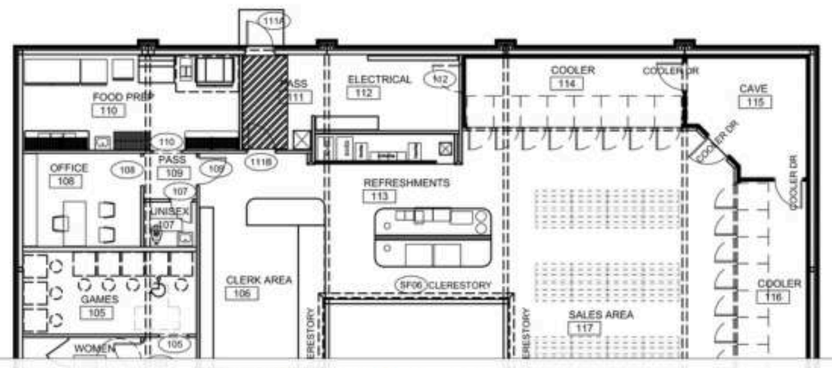

DOOR AND FRAME SCHEDULE

ABBREVIATIONS:
AL ALUMINUM
GL GLASS TYPE
HDW HOLLOW CORE WOOD
HR HOUR RATING
SCW SOLID CORE WOOD
STN STAIN
STL [redacted]
S. S
HD HOOD
HPL HOOD PANEL

SYMBOL		DOOR							FRAME								HDWE.		
		SIZE						UND. CUT				TRIM TYPE	DETAILS			FIRE RATG	HDWE GRP.	KEY SPACE	REMARKS
SPACE	MARK	W	H	T	MATL	TYPE	GL		MATL	DEPTH	TYPE		H	J	S				
	101	6'-0"	7'-0"	1-3/4"	AL	AA	GL 9	1/2	AL	4-1/2"	SF03	N/A	-	-	-	N/A	F	EXT	-
	103	3'-0"	6'-8"	1-3/4"	SCW	C	-	3/4	STL	5-3/4"	C	N/A	-	-	-	N/A	B	102	N/A
	104	3'-0"	6'-8"	1-3/4"	SCW	C	-	3/4	STL	5-3/4"	C	N/A	-	-	-	N/A	B	102	N/A
	105	3'-0"	6'-8"	1-3/4"	-	-	-	-	STL	5-3/4"	D	N/A	-	-	-	N/A	-	-	FRAME ONLY
	107	2'-4"	6'-8"	1-3/4"	SCW	C	-	3/4	STL	5-3/4"	C	N/A	-	-	-	N/A	J	104	N/A
	108	3'-0"	6'-8"	1-3/4"	SCW	C	N/A	3/4"	HM	5-3/4"	C	-	-	-	-	N/A	D	104	N/A
	109	3'-0"	6'-8"	1-3/4"	SCW	C	N/A	3/4"	HM	5-3/4"	C	-	-	-	-	-	D	106	N/A
	110	3'-0"	6'-8"	1-3/4"	-	-	-	-	STL	5-3/4"	D	N/A	-	-	-	N/A	-	-	FRAME ONLY
	111A	3'-0"	7'-0"	1-3/4"	HM	B	-	1/2	STL	7-5/8"	B	N/A	-	-	-	N/A	G	EXT	N/A
	111B	3'-0"	6'-8"	1-3/4"	SCW	C	N/A	3/4"	HM	5-3/4"	C	-	-	-	-	3/4 HR	A	106	N/A
	112	3'-0"	3'-6"	1-3/4"	SCW	E	N/A	3/4"	HM	5-3/4"	E	-	-	-	-	3/4 HR	H	112	N/A

NOTE: OPENING MARKS 102, 106, AND 115 THRU 117 ARE NOT USED.

HARDWARE SCHEDULE

SET A
1-1/2 PR — BB HINGES; CLOSER W/O HO; LATCHSET W/ LEVER TRIM (PASSAGE LATCHSET)

SET B
1-1/2 PR — BB HINGES; CLOSER W/O HO

SET G
1-1/2 PR — BB HINGES; CLOSER W/O HO; PANIC DEVICE (RIM TYPE) W/ LEVER HANDLE; DEADLOCK W/ THUMBTURN; THRESHOLD

GLASS TYPES

GL 1 | INSULATING GLASS WITH TINTED LOW-E EXTERIOR PANE AND CLEAR GLASS INTER
GL 2
GL 3
GL 4

CAULIKING @ 6'X7' ALUMINUM DOOR