
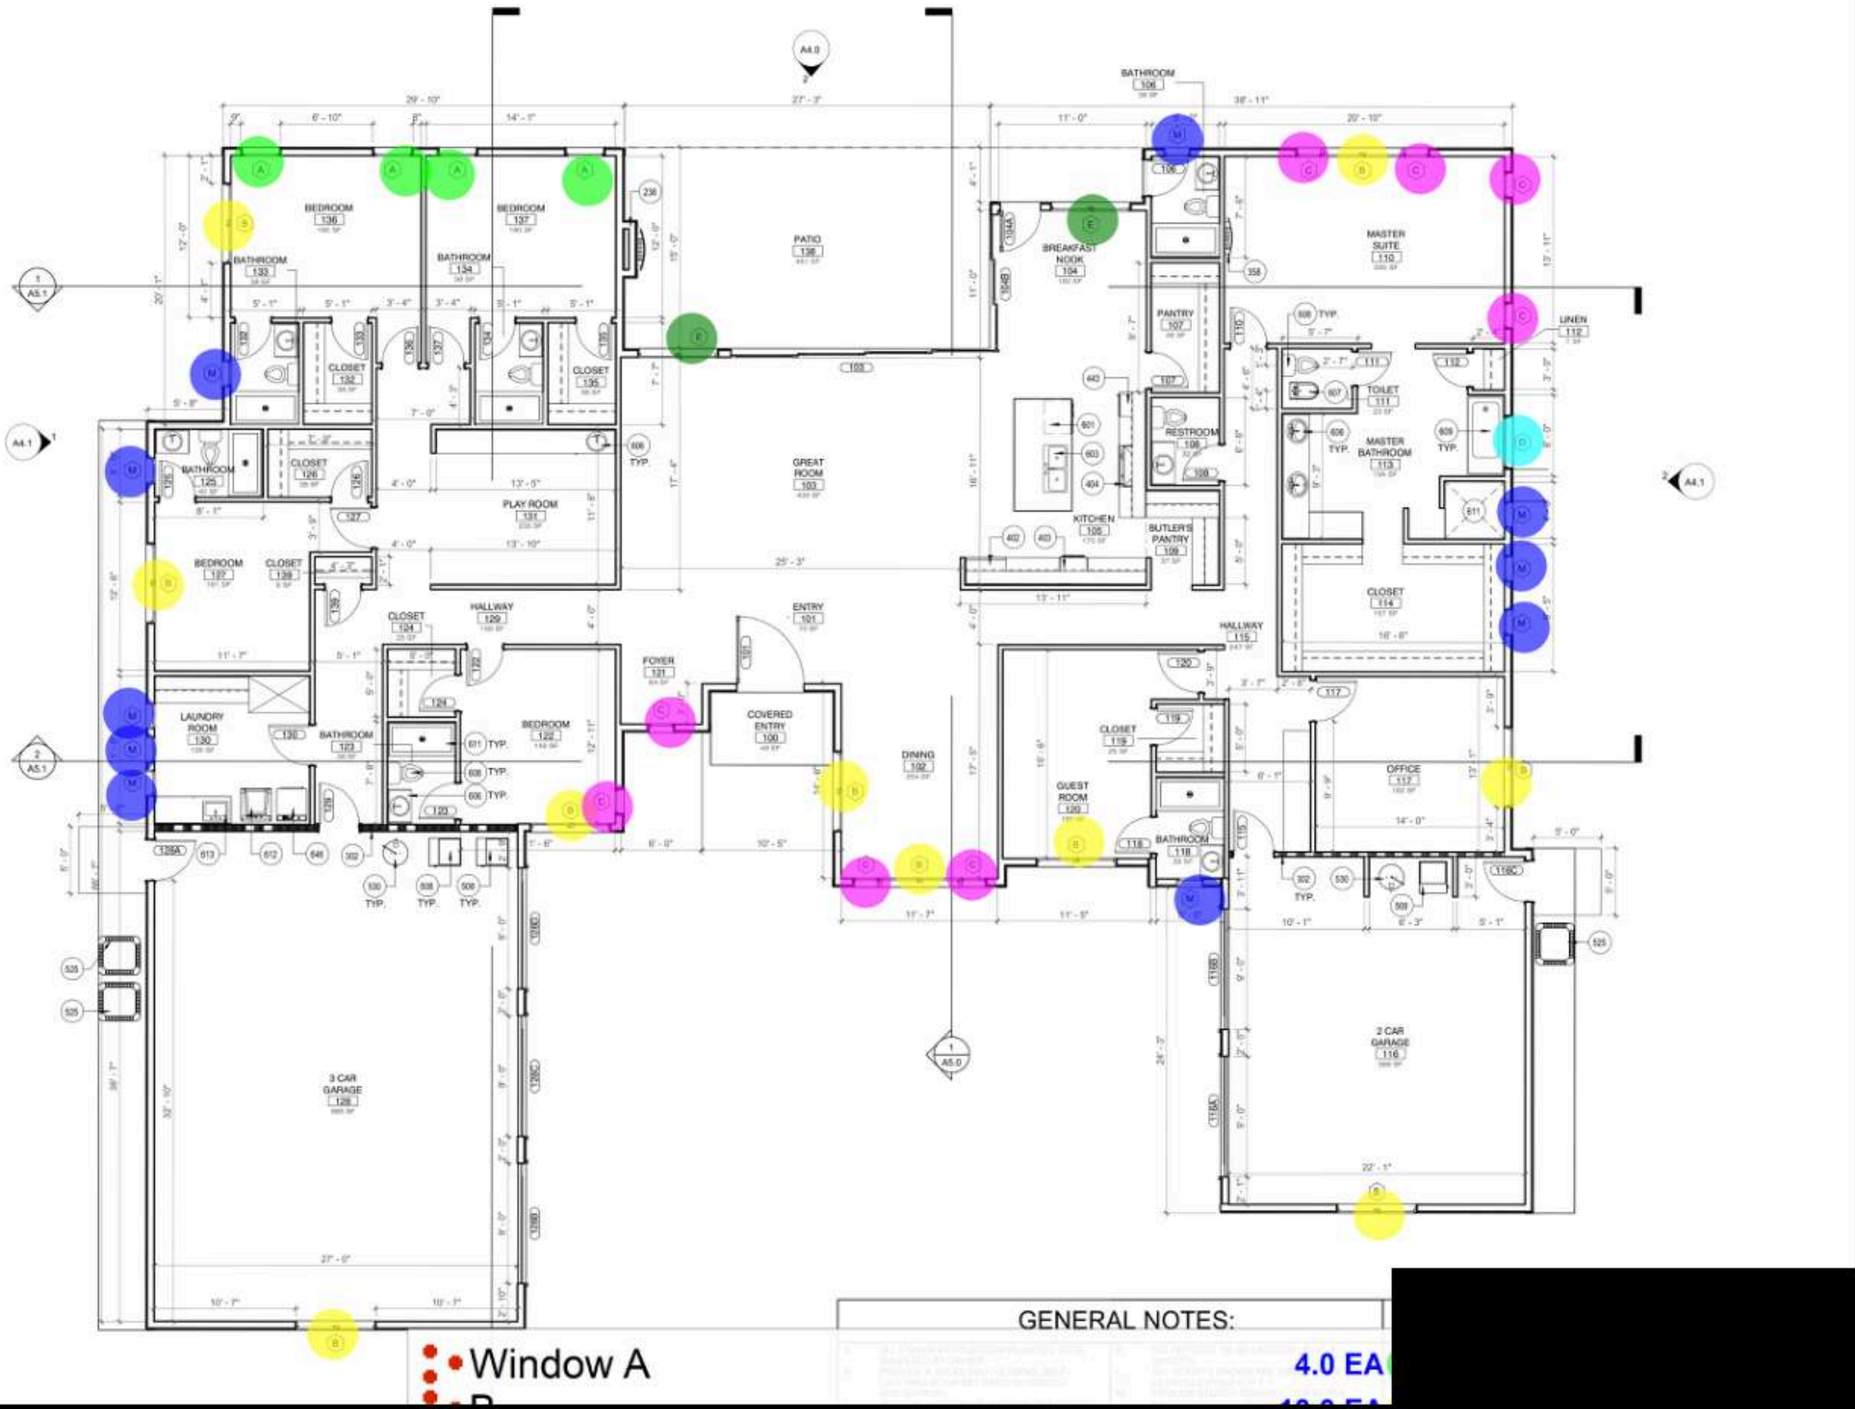


GENERAL NOTES:

Window A 4.0 EA

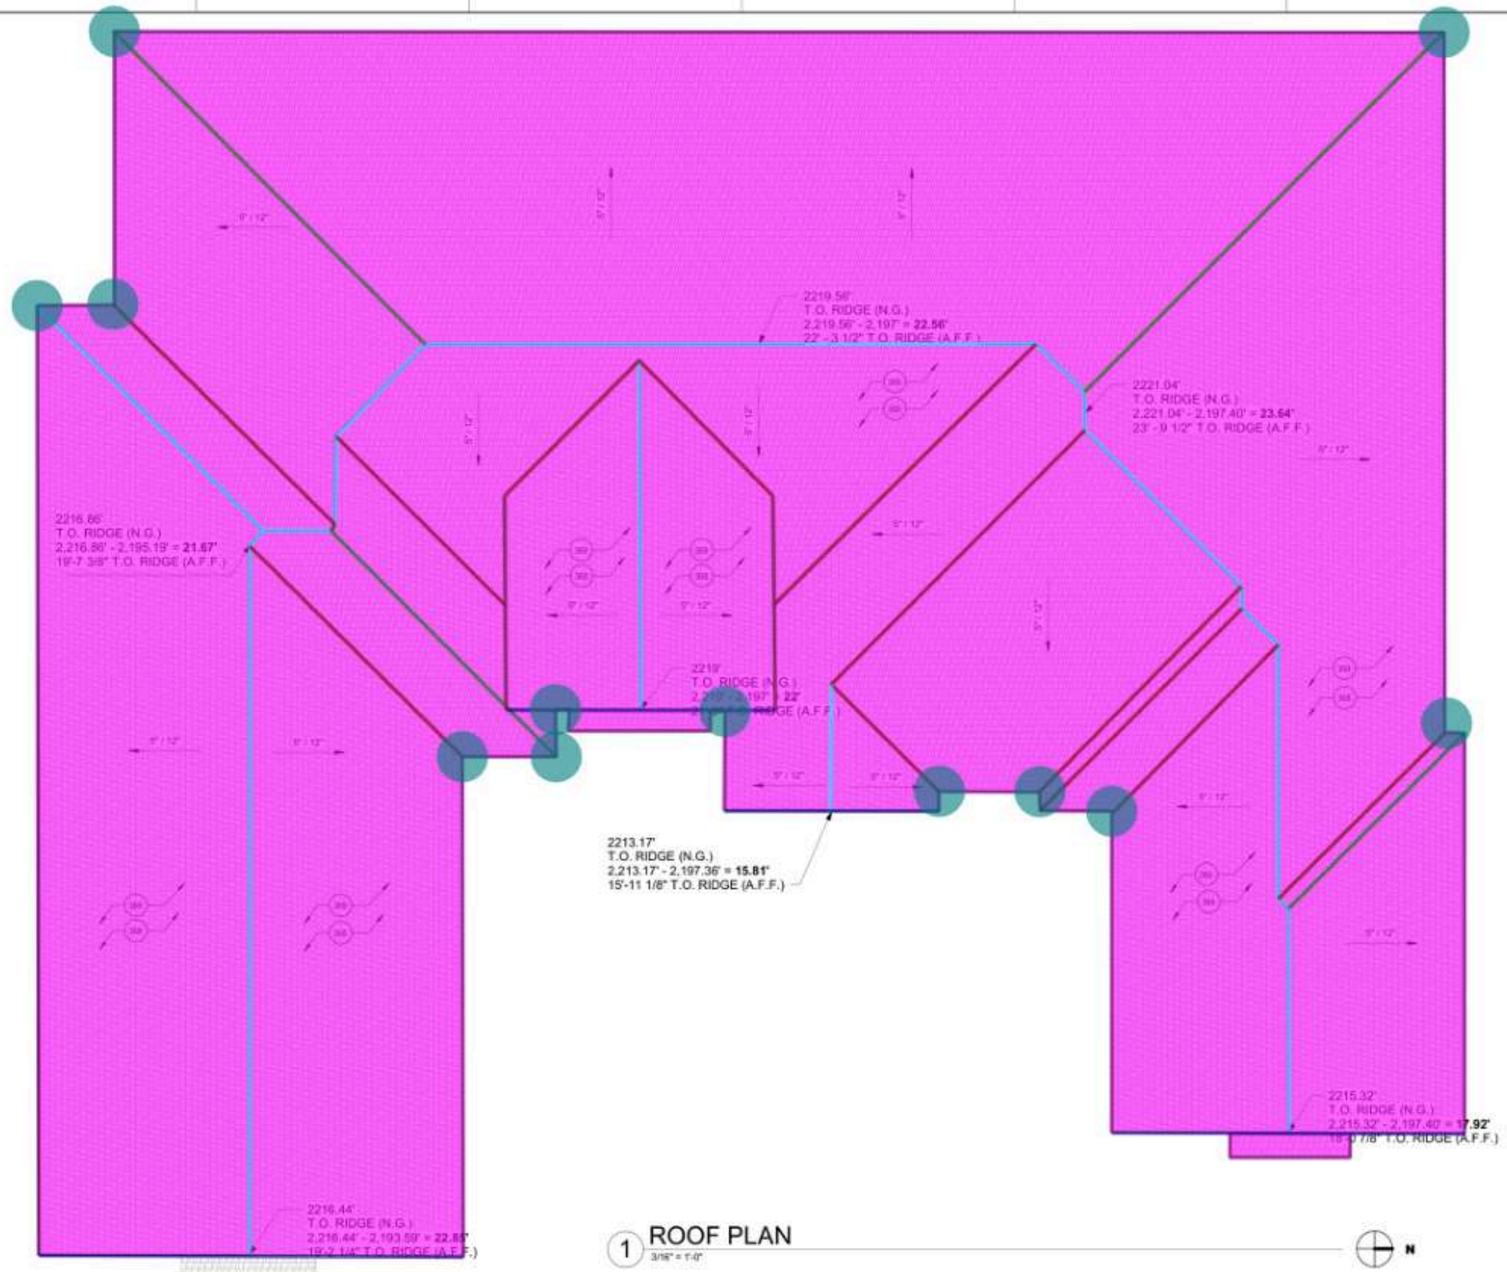

Clay Tiles Roof ESR-4395
Ridge Flashing
Valley Flashing
Hip Flashing

ROOF VENTIALTION

GENERAL NOTES:



1 SOUTH ELEVATION
3/16" = 1'-0"





2 NORTH ELEVATION
3/16" = 1'-0"

COLOR LEGEND:		
ID	DESCRIPTION	EXAMPLE
DEC	Main body/Smooth Stucco, Dunn Edwards Paints	

GENERAL NOTES:

A. ALL FINISHES/FIXTURES/APPLIANCES TO BE SELECTED BY OWNER
B. PROVIDE A SOLID, SELF-CLOSING, SELF-LATCHING DOOR BETWEEN RESIDENCE
K. ALL DRYWALL TO BE FINISHED LEVEL & SMOOTH
L. ALL HEIGHTS SHOWN ARE BASED FROM A REFERENCE POINT 0'-0" F.F.

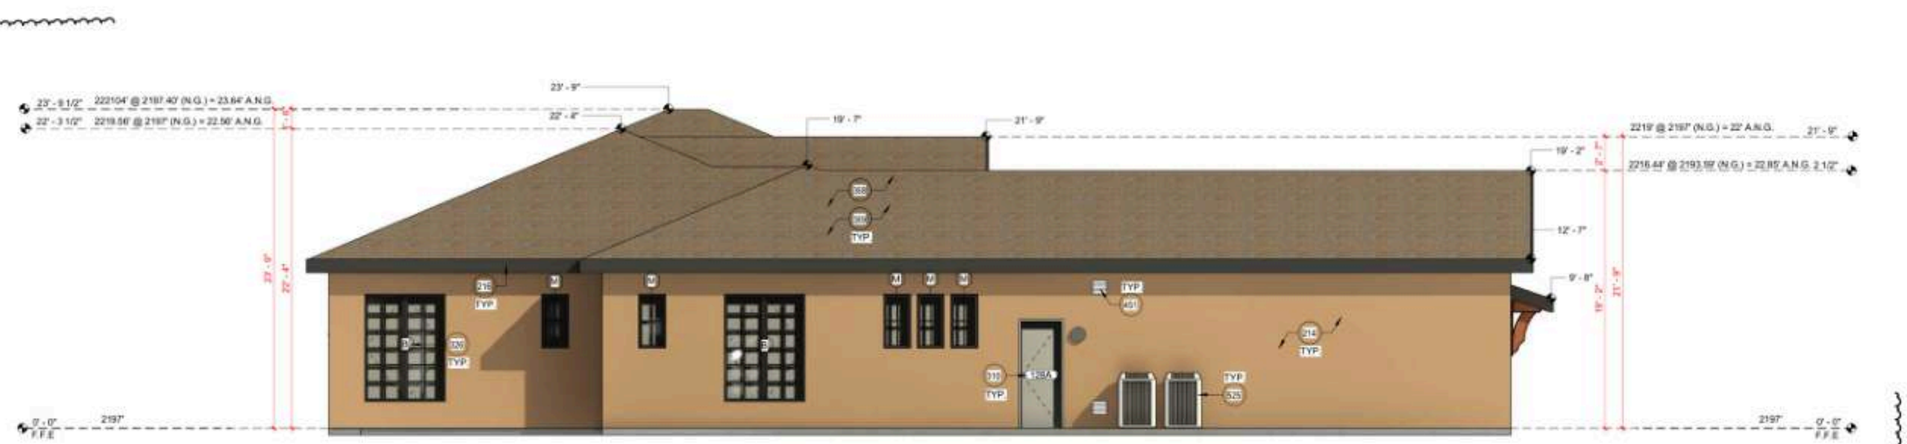

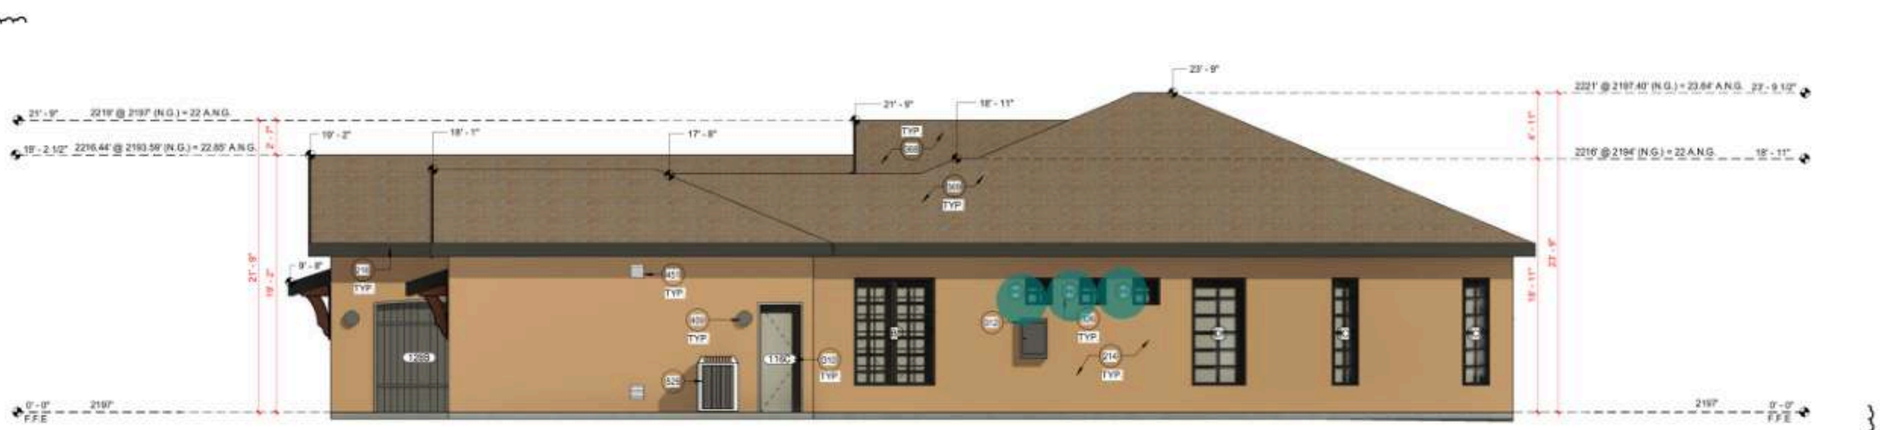

H

3.0 EA

COLOR LEGEND:

ID	DESCRIPTION	EXAMPLE
DEC 713	Main body/Smooth Stucco. Dunn Edwards Paints. Color: Roman Brick (DEC713) LRV: 23	

GENERAL NOTES:

A. ALL FINISHES/FIXTURES/APPLIANCES TO BE SELECTED BY OWNER.
B. PROVIDE A SOLID, SELF-CLOSING, SELF-LATCHING DOOR BETWEEN RESIDENCE AND GARAGE.
K. ALL DRYWALL TO BE FINISHED LEVEL & SMOOTH
L. ALL HEIGHTS SHOWN ARE BASED FROM A REFERENCE POINT 0'-0" F.F.
M. PROVIDE STUCCO CONTROL JOINTS PER MANUFACTURER'S RECOMMENDATIONS. VERIFY