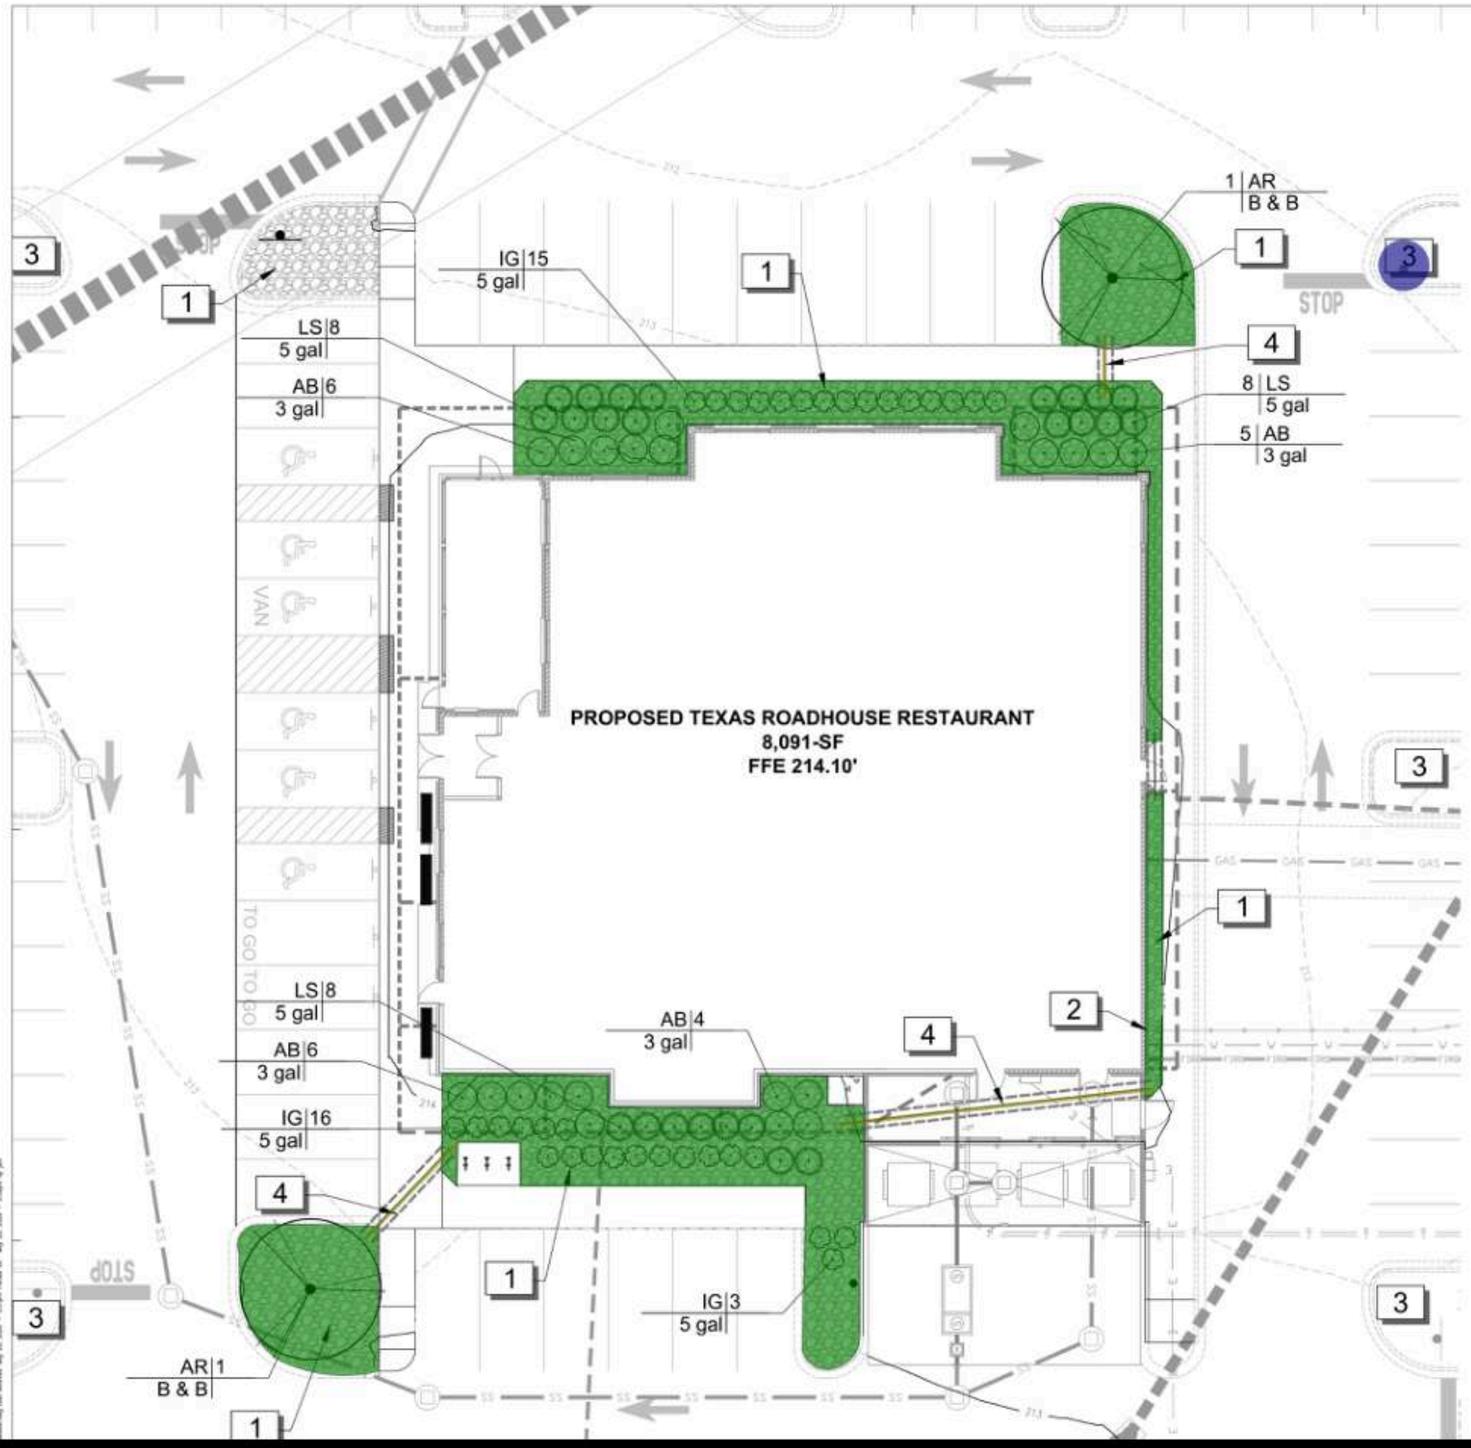


REFERENCE NOTES SCHEDULE

CODE	DESCRIPTION
1	INSTALL RIVER ROCK MULCH 4"-6" DIAMETER ON WEED BARRIER IN PLANT BED ADJACENT TO BUILDING FOUNDATION AND WHERE INDICATED ON PLAN. RIVER ROCK MULCH TO BE INSTALLED FLUSH WITH TOP OF SIDEWALK
2	[redacted]
3	ANY DAMAGE TO ADJACENT PROPERTY OR AREAS OF [redacted]
4	4", SCHEDULE 40 PVC IRRIGATION SLEEVE. COORDINATE [redacted]

PLANT SCHEDULE

SYMBOL	CODE	QTY	BOTANICAL NAME	COMMON NAME	CONT	CAL
TREES						
	AR	2	ACER RUBRUM	RED MAPLE	B & B	2"CAL
SYMBOL	CODE	QTY	BOTANICAL NAME	COMMON NAME	[redacted]	HEIGHT
SHRUBS						
	AB	21	ABELIA X GRANDIFLORA	GLOSSY ABELIA	3 GAL	36" HT.
	IG	34	ILEX GLABRA 'SMNIGAB17'	GEM BOX® INKBERRY HOLLY	5 GAL	36" HT.
	LS	24	LIGUSTRUM SINENSE 'SUNSHINE'	SUNSHINE CHINESE PRIVET	5 GAL	36" HT.

SHRUB HEIGHT MEASUREMENTS ARE TO BE AS MEASURED FRO
OF ROOTBALL (TYP.)

RIVER ROCK MULCH

GENERAL NOTES:

1. GRAPHIC SYMBOLS TAKE PRECEDENCE OVER WRITTEN QUANTITIES AND KEYS ON PLAN.
2. [redacted]
3. [redacted]
4. EACH PHOTO SHALL CLEARLY SHOW THE SIZE, FORM, AND BRANCHING STRUCTURE AND QUALITY OF THE PLANT.
5. EACH PHOTO SHALL HAVE THE PLANT NAME, SIZE AND SPECIFICATIONS LABELED ON THE PHOTO.
6. ANY PHOTO SHOWING A GROUP OF PLANTS CLOSE TOGETHER WILL NOT BE ACCEPTED.
7. NO PARTIAL OR INCOMPLETE SUBMITTAL WILL BE ACCEPTED FOR REVIEW. ANY REJECTED SPECIES WILL BE SUBJECT T
8. SAMPLES OF RIVER ROCK COBBLESTONE ARE TO BE PROVIDED TO OWNER/TENANT FOR REVIEW AND APPROVAL TWO (TO CONSTRUCTION. NO COBBLESTONE IS TO BE INSTALLED WITHOUT PRIOR APPROVAL FROM TEXAS ROADHOUSE.
9. [redacted] TURBED AREAS TO BE RESTORED. ADDITIONAL RESTORATION MAY BE NEED
10. [redacted] BE KEPT ON SEPARATE ZONES FROM SHRUB BEDS, DO NOT SPRAY ONTO BUILDING. IRRIGATION SYSTEM TO BE DESIGN PER ALL LOCAL, STATE AND FEDERAL CODES.
11. REFER TO PLUMBING P [redacted] IS LOCATED OUTSIDE, F

MAINTENANC